SAMANA
GREENFIELD 2

FLOOR PLANS & UNIT PLANS

A new expression *of* calm

There is a gentler pace waiting beyond the city's constant motion. SAMANA Greenfield set a new standard for calm, considered living in Al Warsan. Now, its next chapter arrives. SAMANA Greenfield 2 builds on that legacy, bringing refined interiors, world-class comforts, and an atmosphere of ease that's seldom found this close to the heart of it all. Life here is connected, without ever feeling crowded.




Form that flows *with* life

Flexible in configuration, consistent in quality. SAMANA Greenfield 2 offers one and two-bedroom homes, each designed to adapt across life stages and hold long-term value. For those who choose to live in it or invest in it, the layout is only the beginning of what it can become.




SAMANA
GREENFIELD 2

1 BEDROOM
TYPE 1

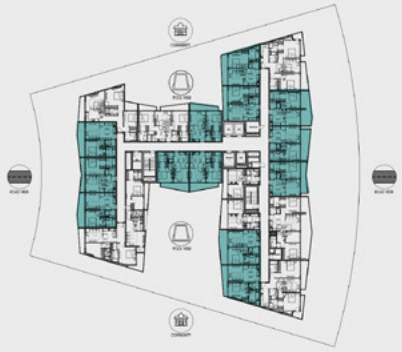


2nd - 14th TYPICAL FLOOR KEYPLAN
UNIT - 201 - 1401, 202 - 1402, 204 - 1404, 205 - 1405, 206 - 1406, 209 - 1409, 210 - 1410, 213 - 1413, 214 - 1414, 217 - 1417, 218 - 1418, 219 - 1419, 222 - 1422

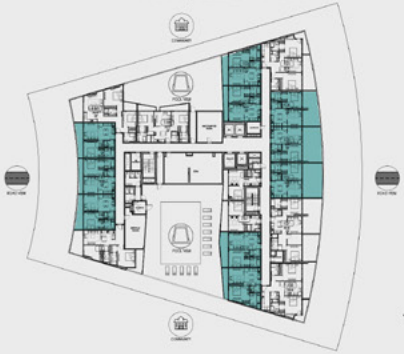

1ST FLOOR KEYPLAN
UNITS - 101, 102, 104, 105, 106, 109, 110, 114, 115, 116

FEATURES

- CONVERTIBLE 2 BHK

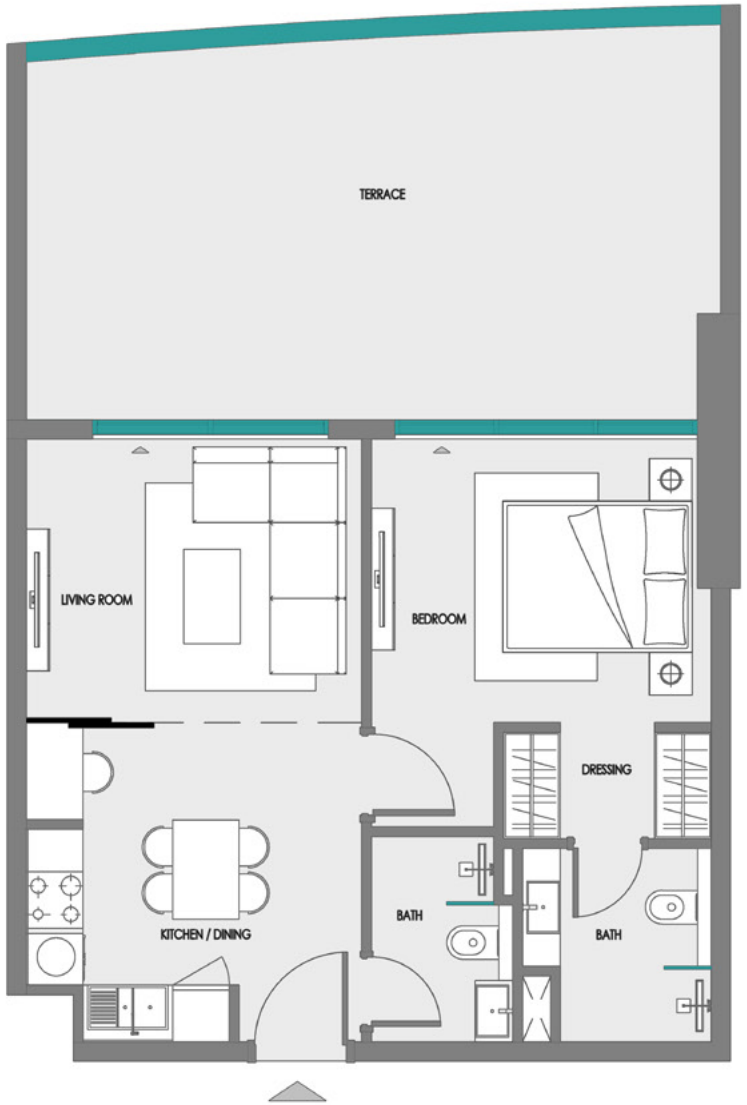


Disclaimer:
1. All room dimensions are measured to structural elements and exclude wall finishes and construction tolerances.
2. All dimensions have been provided by our consultant architects.
3. All materials, dimensions and drawings are approximate. Information is subject to change without notice.
4. Actual suite area may vary from the stated area. Drawings not to scale. The developer reserves the right to make revisions.
5. For each unit type, unit sizes and details might be slightly different. Please refer to the sales and purchase agreement for the actual size of each specific unit.
6. North direction as per the Keyplan

SAMANA
GREENFIELD 2


1 BEDROOM
TYPE 2



2nd - 14th TYPICAL FLOOR KEYPLAN
UNITS - 211 - 1411, 212 - 1412

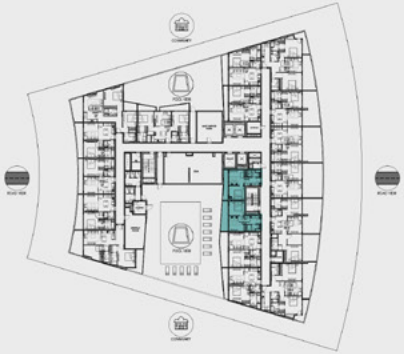

1ST FLOOR KEYPLAN
UNITS - 111, 112

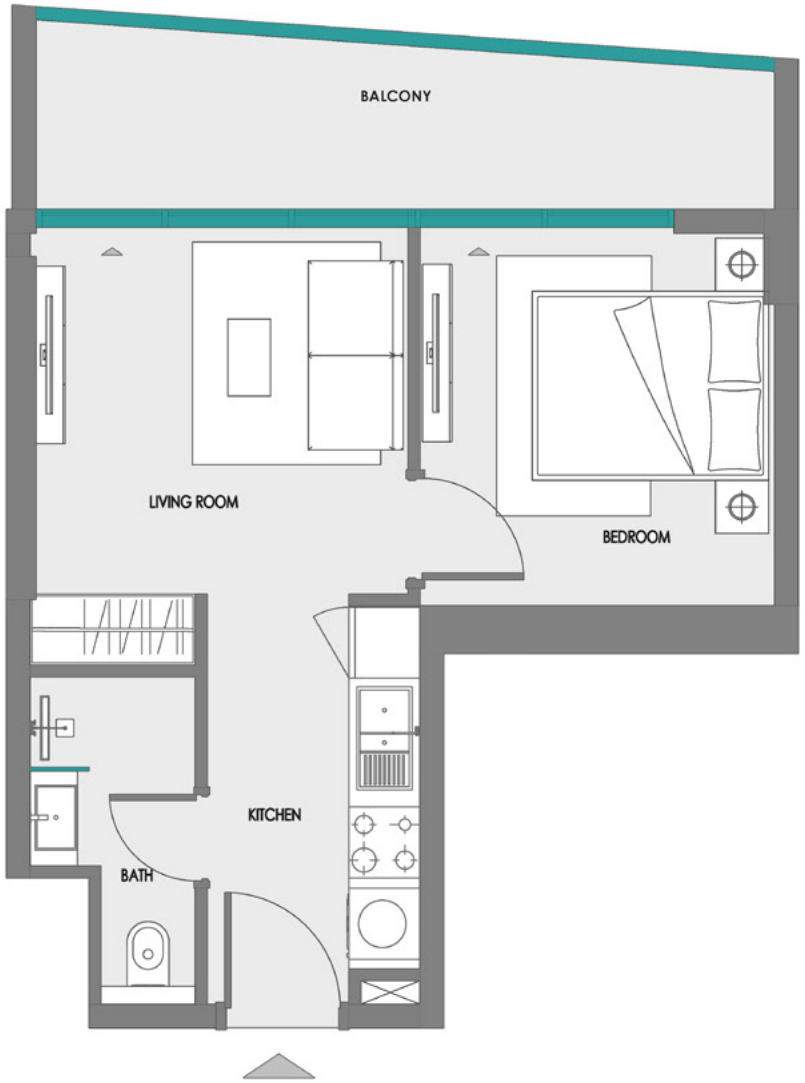


Disclaimer:
1. All room dimensions are measured to structural elements and exclude wall finishes and construction tolerances.
2. All dimensions have been provided by our consultant architects.
3. All materials, dimensions and drawings are approximate. Information is subject to change without notice.
4. Actual suite area may vary from the stated area. Drawings not to scale. The developer reserves the right to make revisions.
5. For each unit type, unit sizes and details might be slightly different. Please refer to the sales and purchase agreement for the actual size of each specific unit.
6. North direction as per the Keyplan

SAMANA
GREENFIELD 2

1 BEDROOM + STUDY
TYPE 1




2nd - 14th TYPICAL FLOOR KEYPLAN
UNIT - 216 - 1416

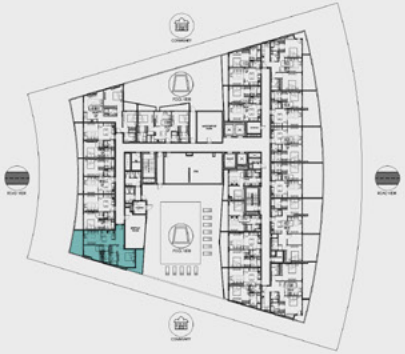

1ST FLOOR KEYPLAN
UNIT - 113

FEATURES

- CONVERTIBLE 2 BHK

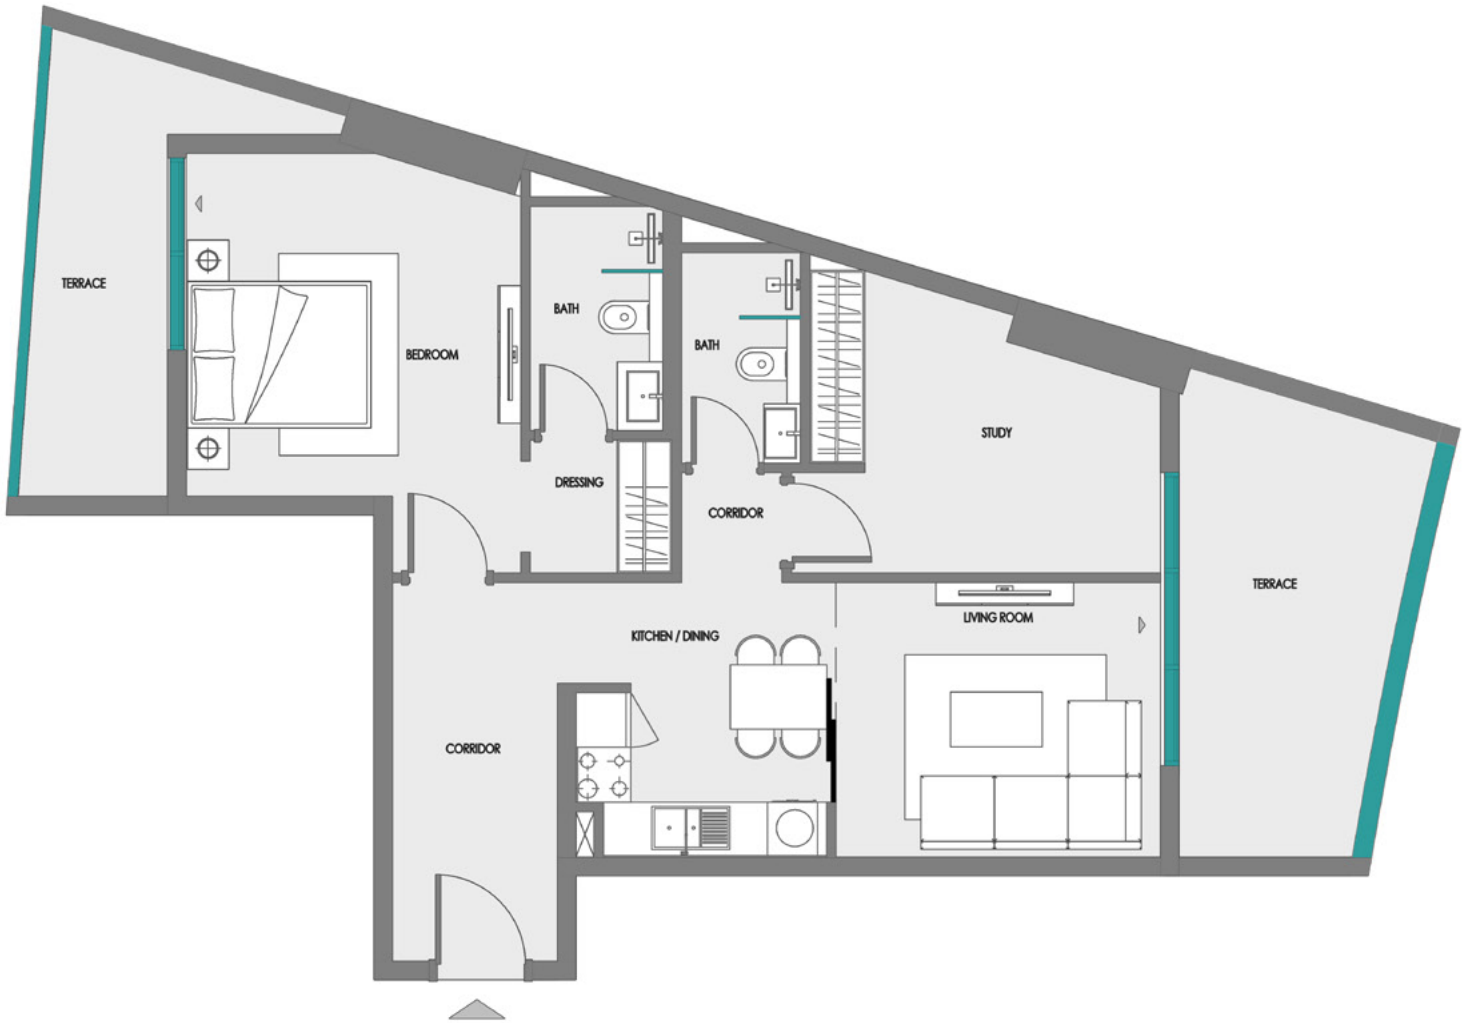

Disclaimer:
1. All room dimensions are measured to structural elements and exclude wall finishes and construction tolerances.
2. All dimensions have been provided by our consultant architects.
3. All materials, dimensions and drawings are approximate. Information is subject to change without notice.
4. Actual suite area may vary from the stated area. Drawings not to scale. The developer reserves the right to make revisions.
5. For each unit type, unit sizes and details might be slightly different. Please refer to the sales and purchase agreement for the actual size of each specific unit.
6. North direction as per the Keyplan


SAMANA
GREENFIELD 2

1 BEDROOM + STUDY
TYPE 2



2nd - 14th TYPICAL FLOOR KEYPLAN

UNITS - 215 - 1415

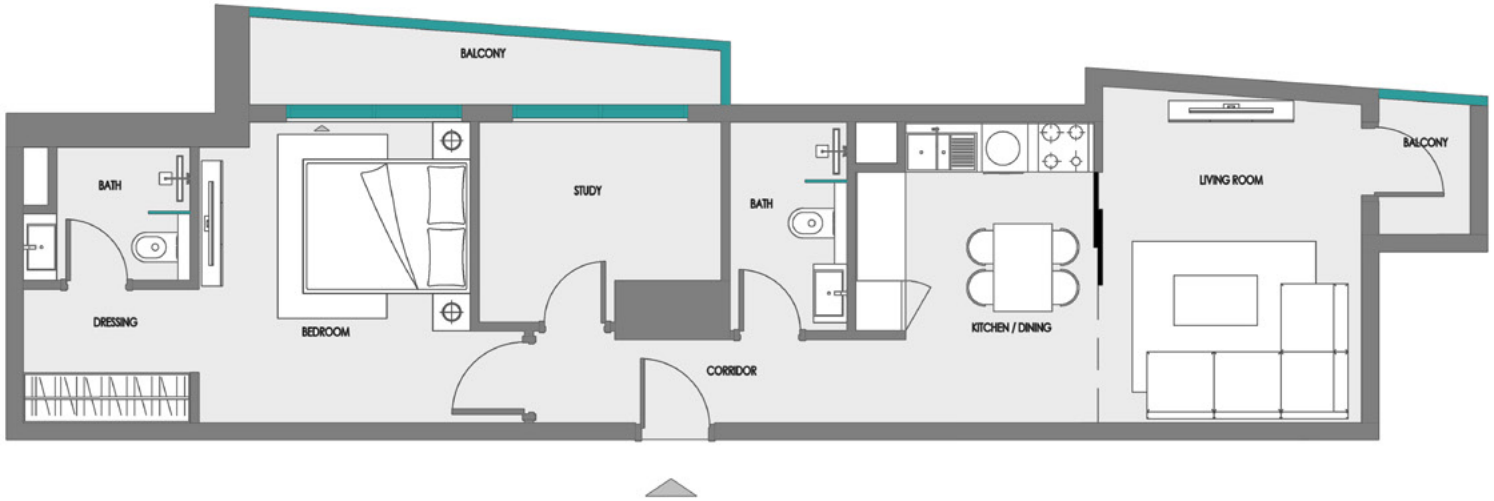


FEATURES

- CONVERTIBLE 2 BHK


Disclaimer:
1. All room dimensions are measured to structural elements and exclude wall finishes and construction tolerances.
2. All dimensions have been provided by our consultant architects.
3. All materials, dimensions and drawings are approximate. Information is subject to change without notice.
4. Actual suite area may vary from the stated area. Drawings not to scale. The developer reserves the right to make revisions.
5. For each unit type, unit sizes and details might be slightly different. Please refer to the sales and purchase agreement for the actual size of each specific unit.
6. North direction as per the Keyplan

SAMANA
GREENFIELD 2

2 BEDROOM
TYPE 1

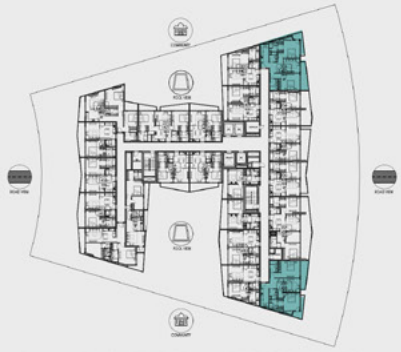


2nd - 14th TYPICAL FLOOR KEYPLAN
UNITS - 203 - 1403, 208 - 1408

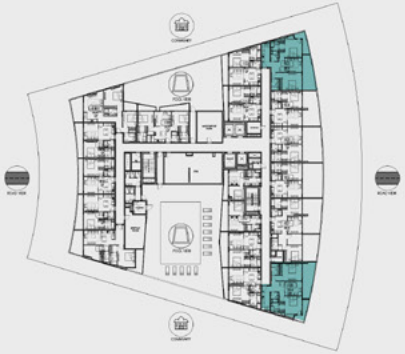

1ST FLOOR KEYPLAN
UNITS - 103, 108

FEATURES

- CONVERTIBLE 3 BHK

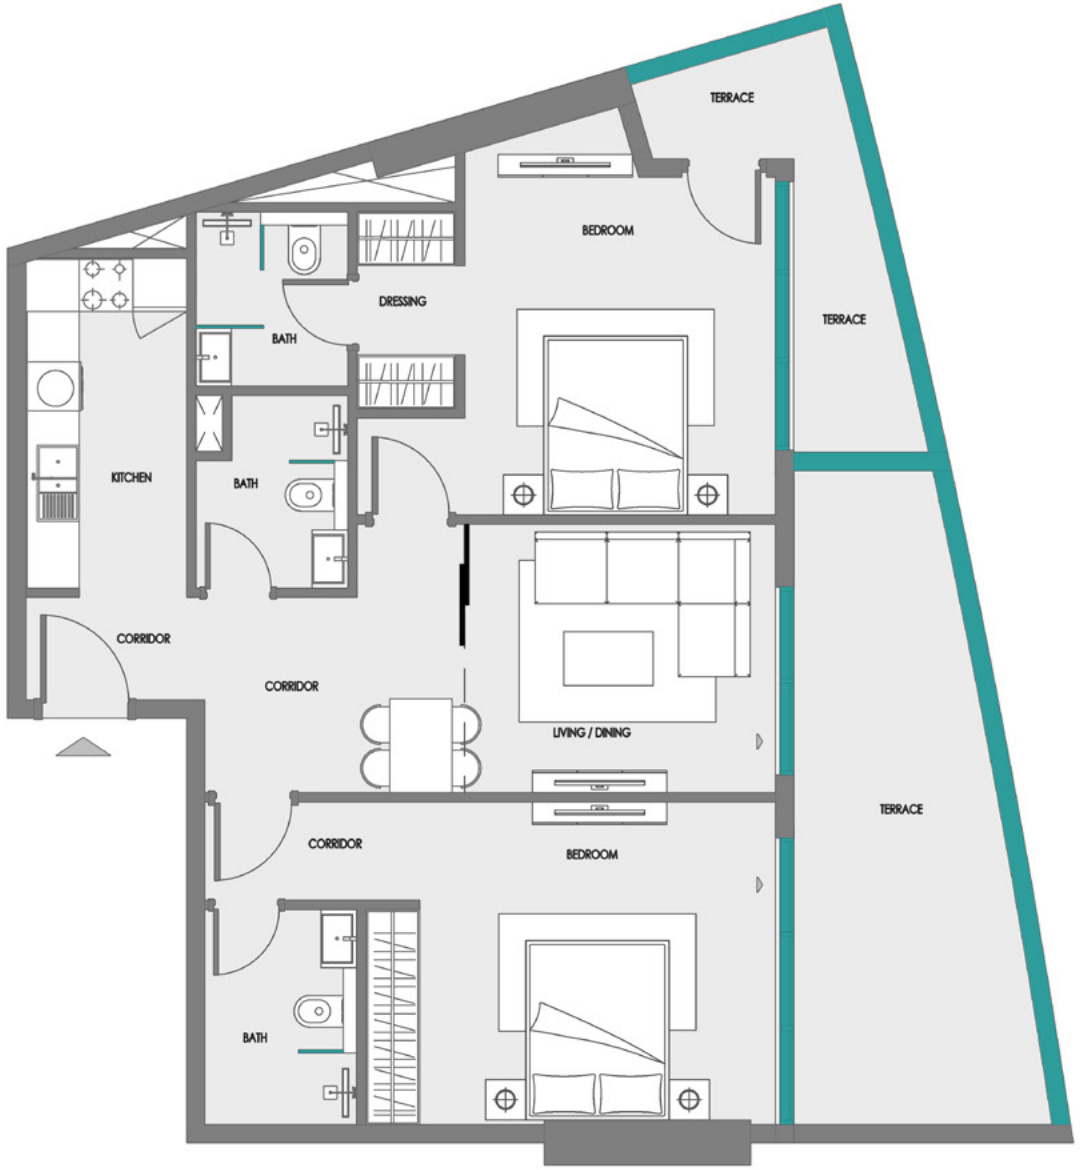


Disclaimer:
1. All room dimensions are measured to structural elements and exclude wall finishes and construction tolerances.
2. All dimensions have been provided by our consultant architects.
3. All materials, dimensions and drawings are approximate. Information is subject to change without notice.
4. Actual suite area may vary from the stated area. Drawings not to scale. The developer reserves the right to make revisions.
5. For each unit type, unit sizes and details might be slightly different. Please refer to the sales and purchase agreement for the actual size of each specific unit.
6. North direction as per the Keyplan

SAMANA
GREENFIELD 2

2 BEDROOM
TYPE 2




2nd - 14th TYPICAL FLOOR KEYPLAN
UNITS - 220 - 1420

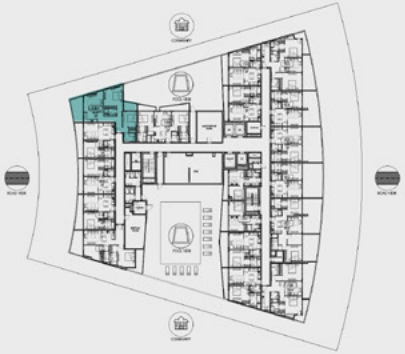

1ST FLOOR KEYPLAN
UNIT - 117

FEATURES

- CONVERTIBLE 3 BHK

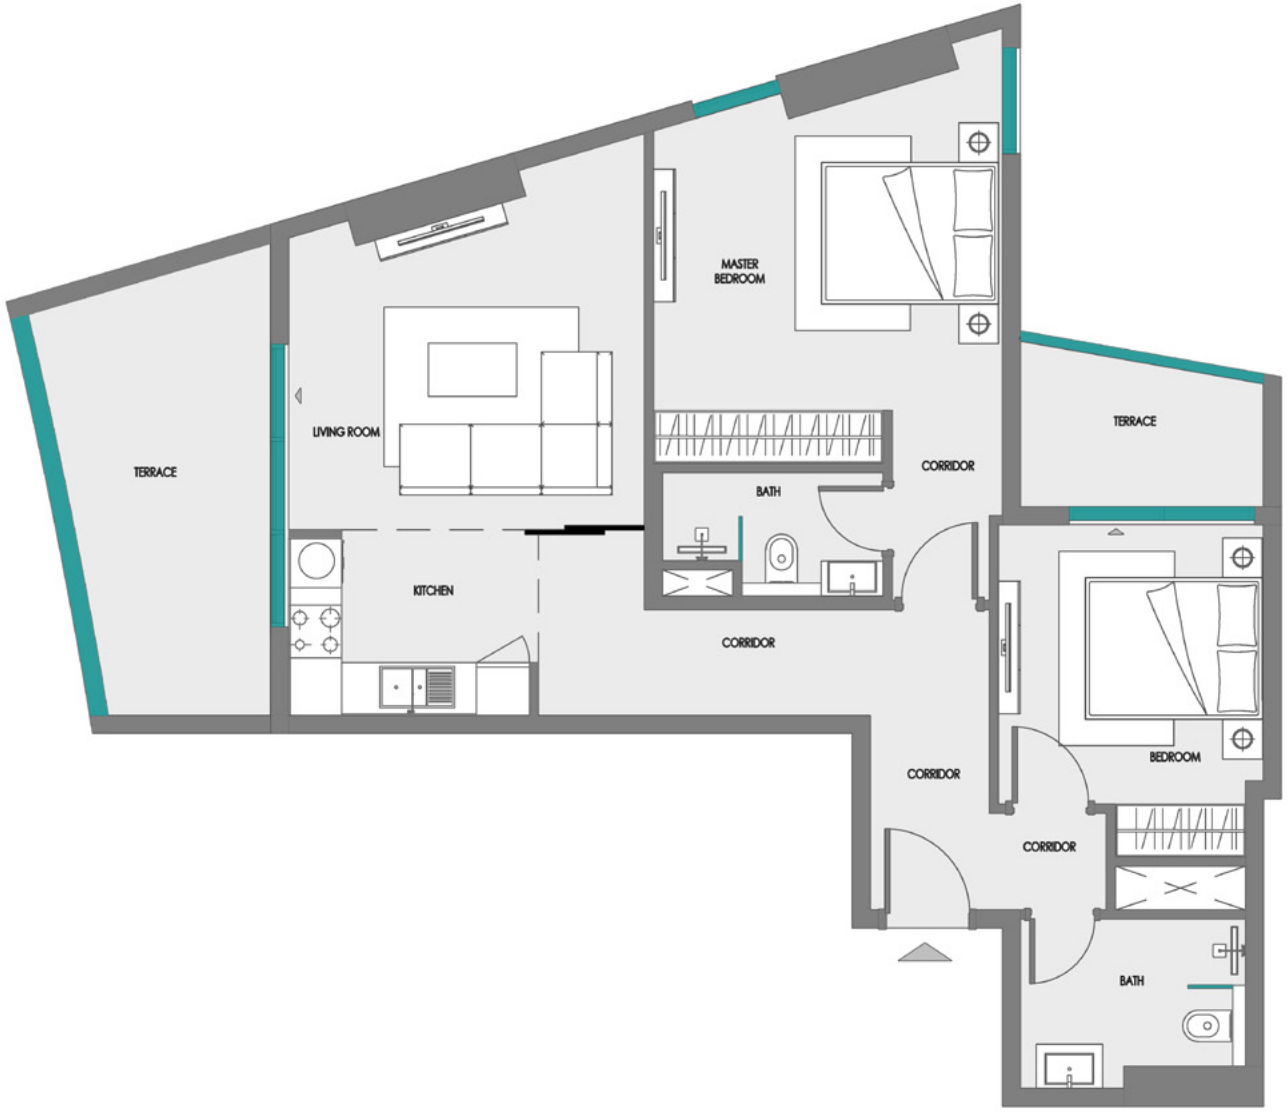


Disclaimer:
1. All room dimensions are measured to structural elements and exclude wall finishes and construction tolerances.
2. All dimensions have been provided by our consultant architects.
3. All materials, dimensions and drawings are approximate. Information is subject to change without notice.
4. Actual suite area may vary from the stated area. Drawings not to scale. The developer reserves the right to make revisions.
5. For each unit type, unit sizes and details might be slightly different. Please refer to the sales and purchase agreement for the actual size of each specific unit.
6. North direction as per the Keyplan

SAMANA
GREENFIELD 2

2 BEDROOM
TYPE 3




2nd - 14th TYPICAL FLOOR KEYPLAN
UNITS - 221 - 1421

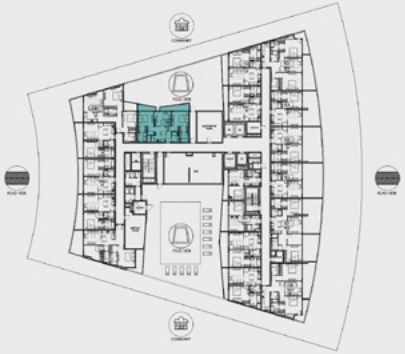

1ST FLOOR KEYPLAN
UNIT - 118

FEATURES

- CONVERTIBLE 3 BHK

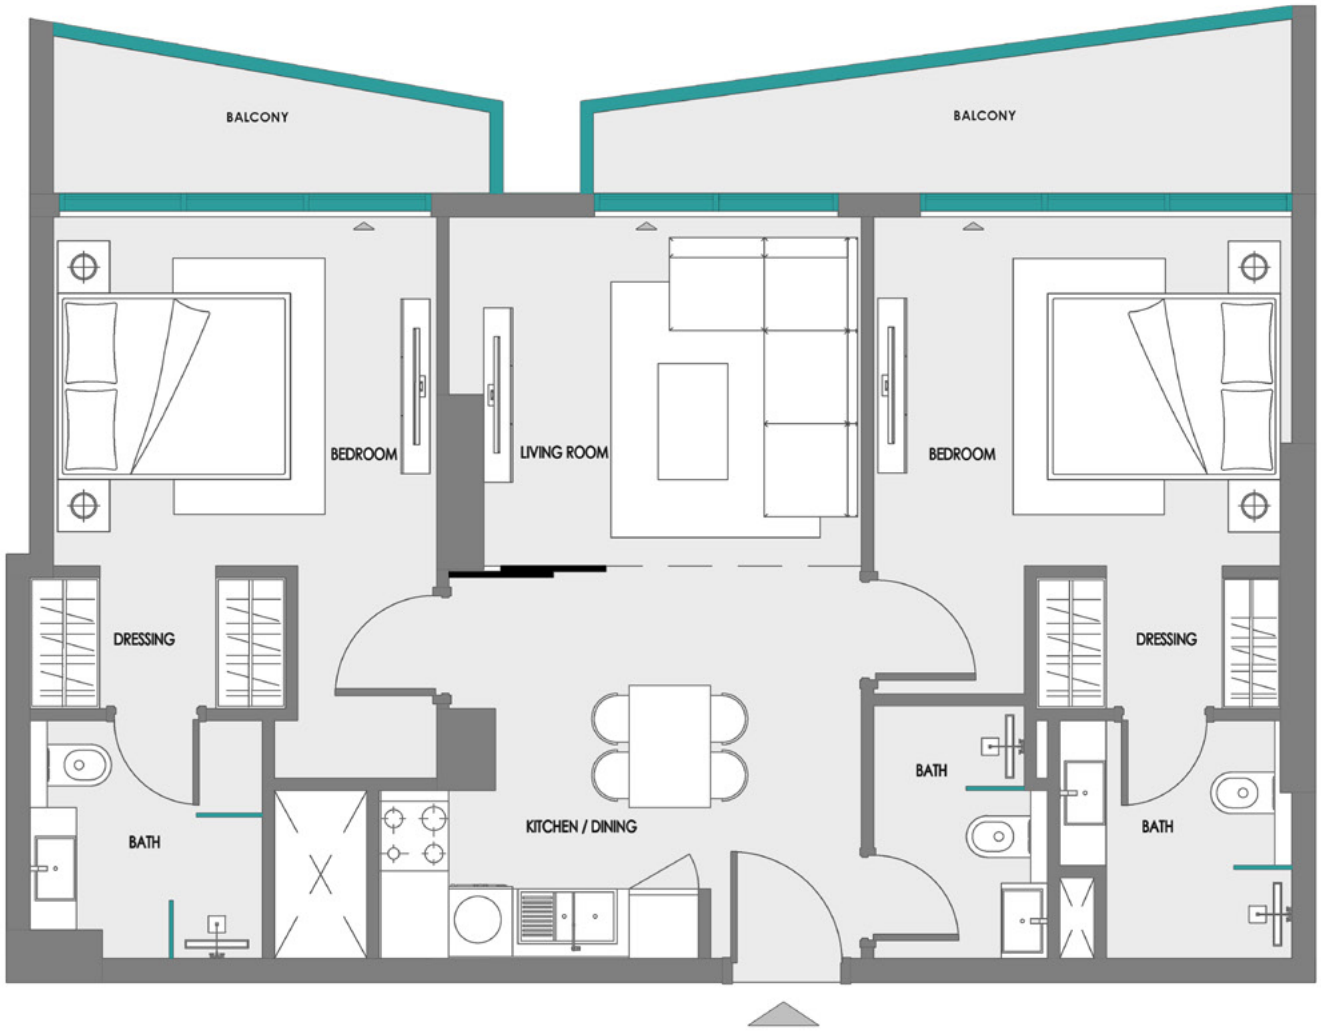


Disclaimer:
1. All room dimensions are measured to structural elements and exclude wall finishes and construction tolerances.
2. All dimensions have been provided by our consultant architects.
3. All materials, dimensions and drawings are approximate. Information is subject to change without notice.
4. Actual suite area may vary from the stated area. Drawings not to scale. The developer reserves the right to make revisions.
5. For each unit type, unit sizes and details might be slightly different. Please refer to the sales and purchase agreement for the actual size of each specific unit.
6. North direction as per the Keyplan

SAMANA
GREENFIELD 2

2 BEDROOM + STUDY
TYPE 1




2nd - 14th TYPICAL FLOOR KEYPLAN
UNITS - 207 - 1407

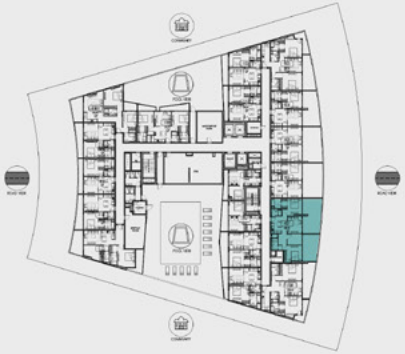

1ST FLOOR KEYPLAN
UNIT - 107

FEATURES

- CONVERTIBLE 3 BHK

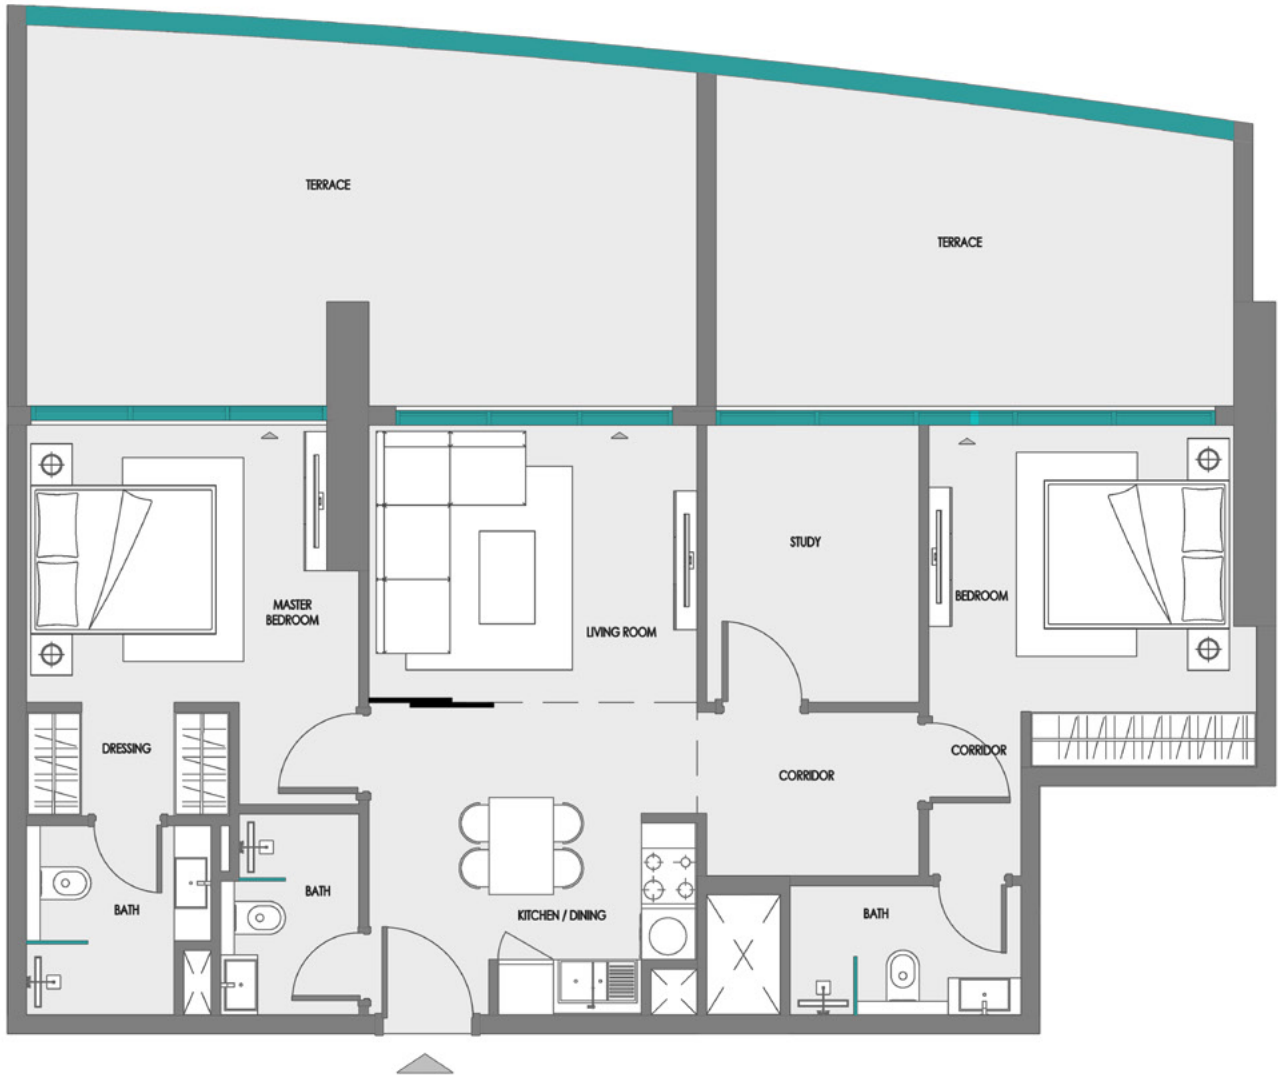

Disclaimer:
1. All room dimensions are measured to structural elements and exclude wall finishes and construction tolerances.
2. All dimensions have been provided by our consultant architects.
3. All materials, dimensions and drawings are approximate. Information is subject to change without notice.
4. Actual suite area may vary from the stated area. Drawings not to scale. The developer reserves the right to make revisions.
5. For each unit type, unit sizes and details might be slightly different. Please refer to the sales and purchase agreement for the actual size of each specific unit.
6. North direction as per the Keyplan

SAMANA